


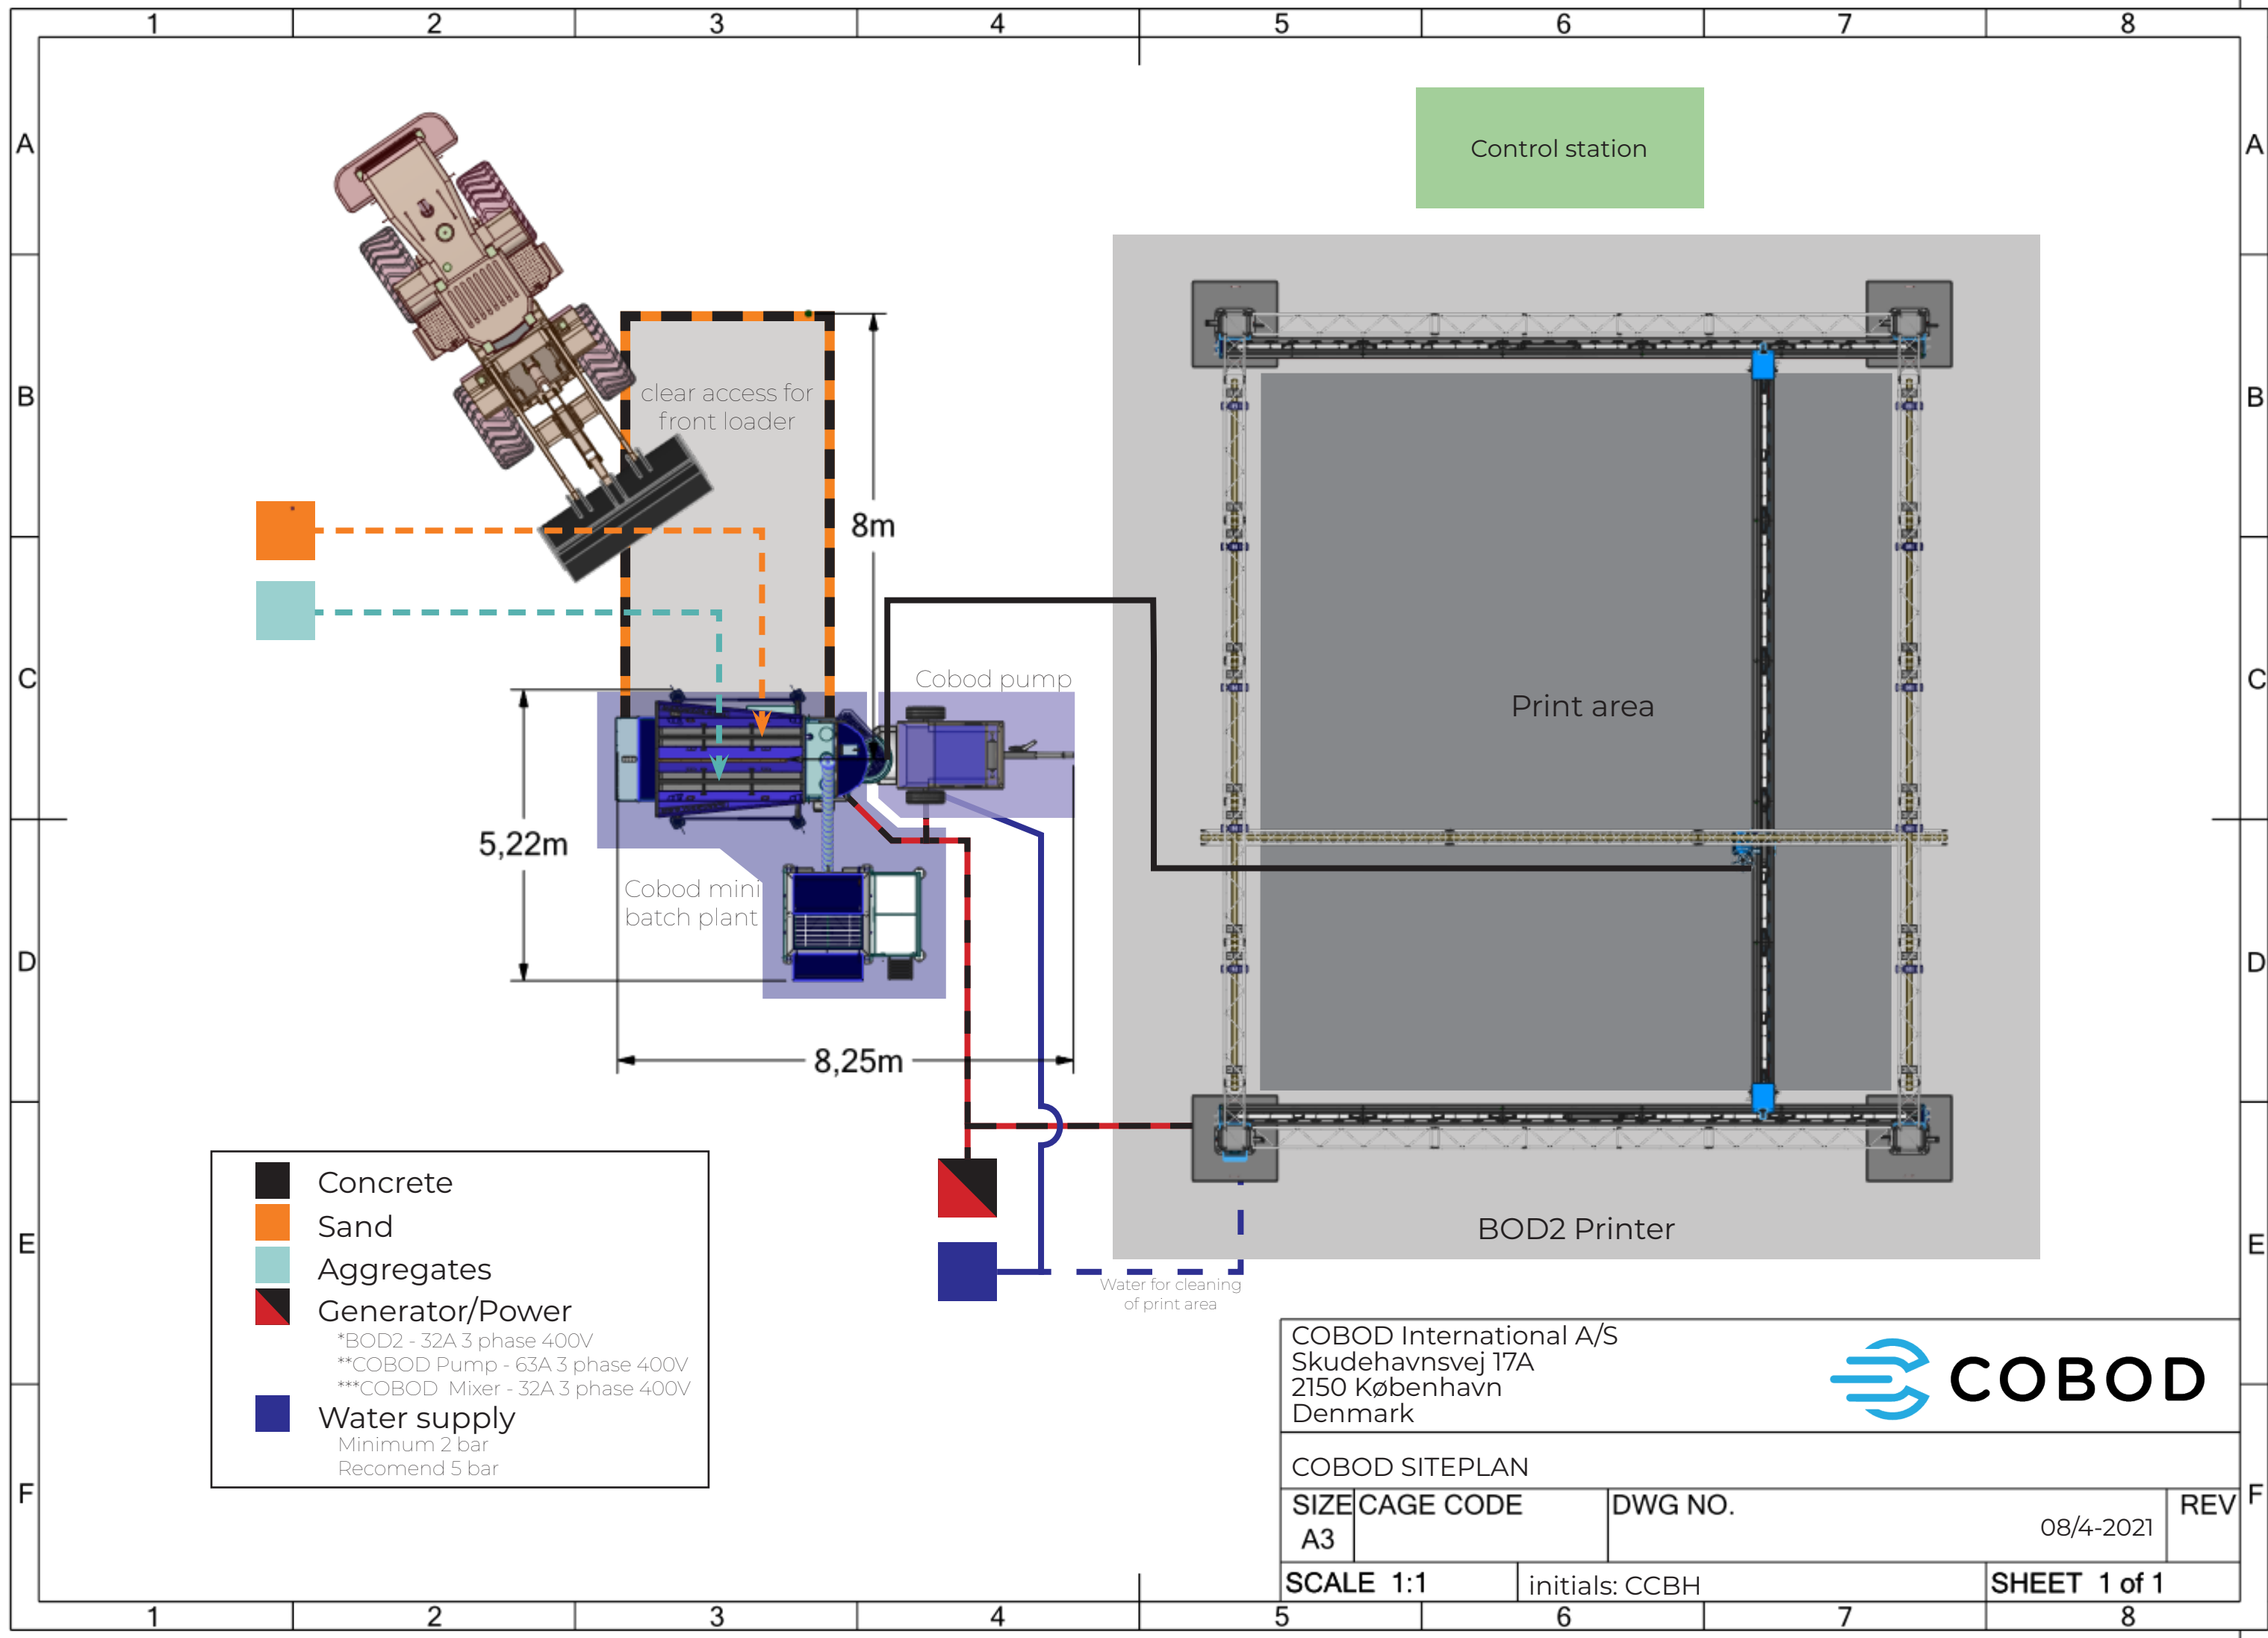

- Concrete
- Sand
- Aggregates
- Generator/Power
 - *BOD2 - 32A 3 phase 400V
 - **COBOD Pump - 63A 3 phase 400V
 - ***COBOD Mixer - 32A 3 phase 400V
- Water supply
 - Minimum 2 bar
 - Recomend 5 bar

COBOD International A/S
Skudehavnsvej 17A
2150 København
Denmark



COBOD SITEPLAN			
SIZE	CAGE CODE	DWG NO.	REV
A3		08/4-2021	F
SCALE 1:1	initials: CCBH		SHEET 1 of 1